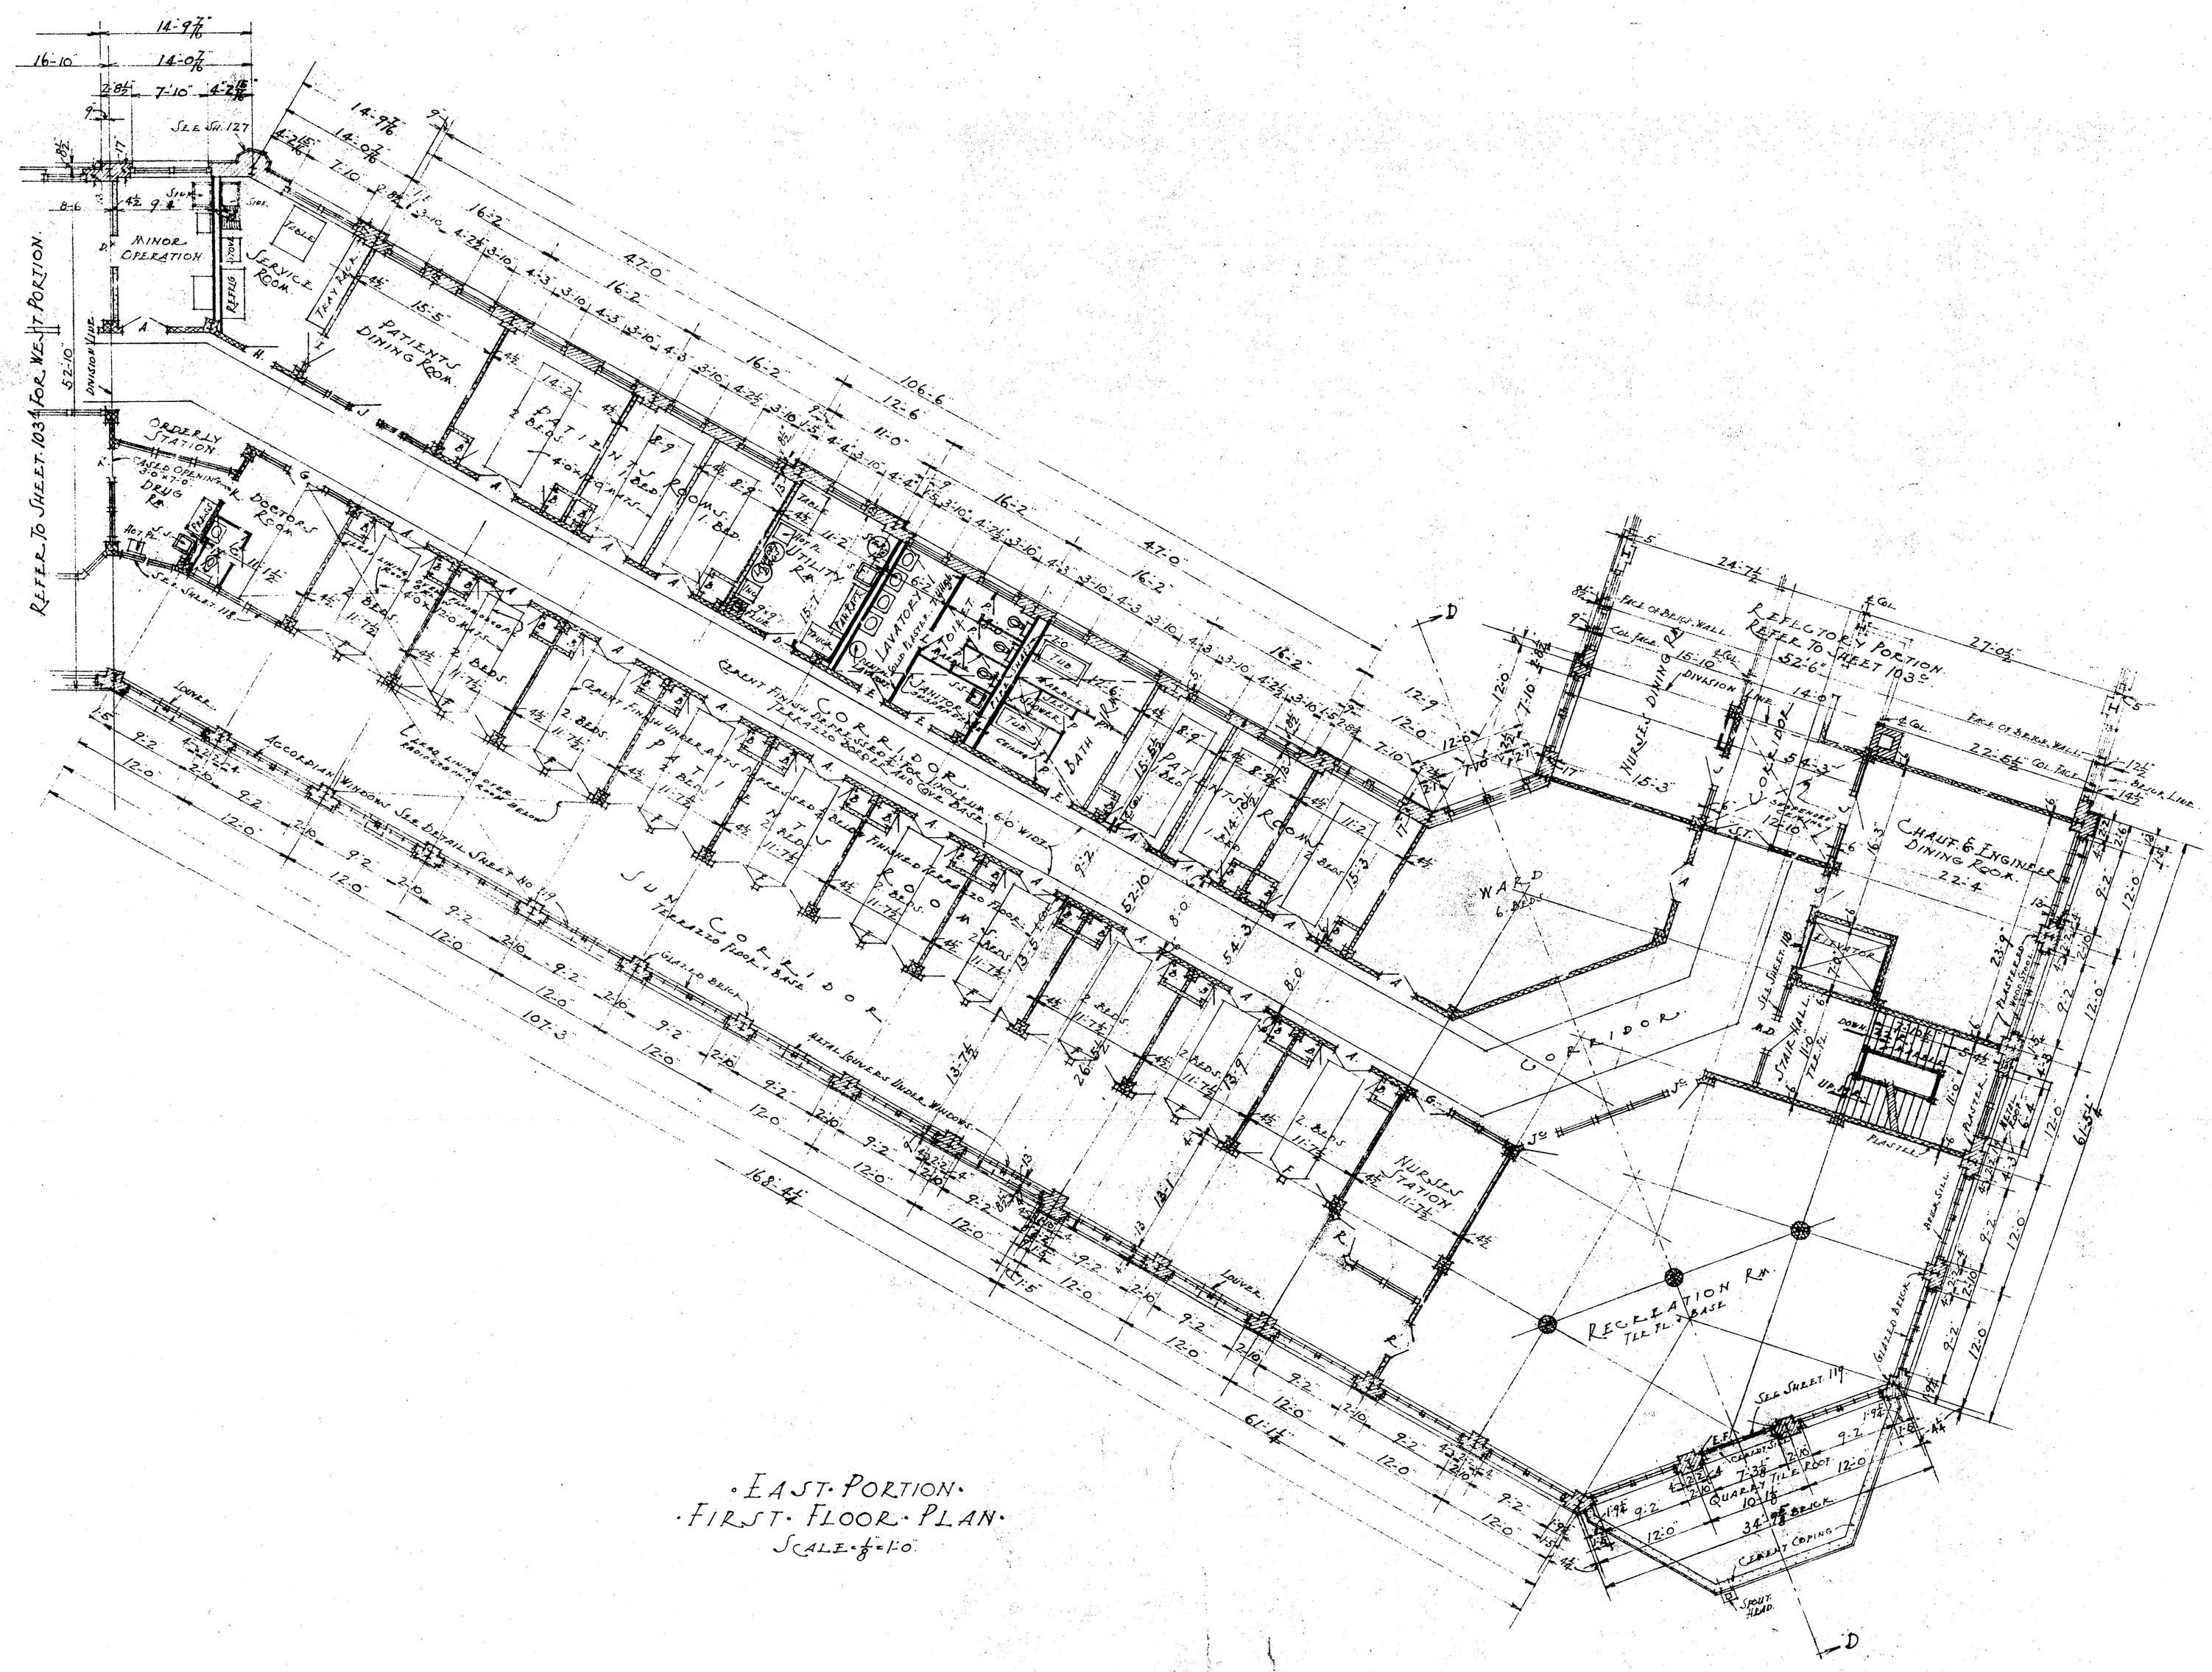

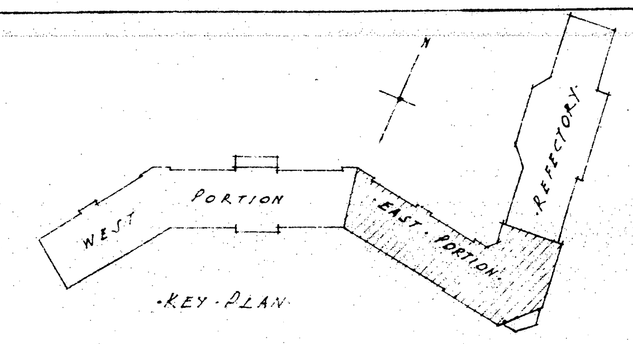

EAST PORTION
FIRST FLOOR PLAN
SCALE 1/8" = 1'-0"

HOSPITAL
WAVERLY HILL SANITARIUM
VALLEY STATION JEFFERSON COUNTY KY.

DRAWN R.H.L.	D.K. MURPHY & BRO.	SHEET NO.
DATE 12-31-24	ARCHITECTS LOUISVILLE KENTUCKY	103b